Action Inc.
MECHANICAL CONTRACTOR

Bekaert Polyline Pipe

Project Location: Bekaert Corporation Van Buren Ar. Bekaert is a steel wire and wire rope manufacture. Action Inc is installing approximately 610’ of 3” Polypropylene Lined Pipe. The pipe is used for Hydrochloric Acid in a pickling process to clean the wire before it’s processed and during the manufacturing process.

Post Office Box 23069 Barling, AR 72923
Voice 479-452-5723 Fax 479-452-5931
www.action-mechanical.com

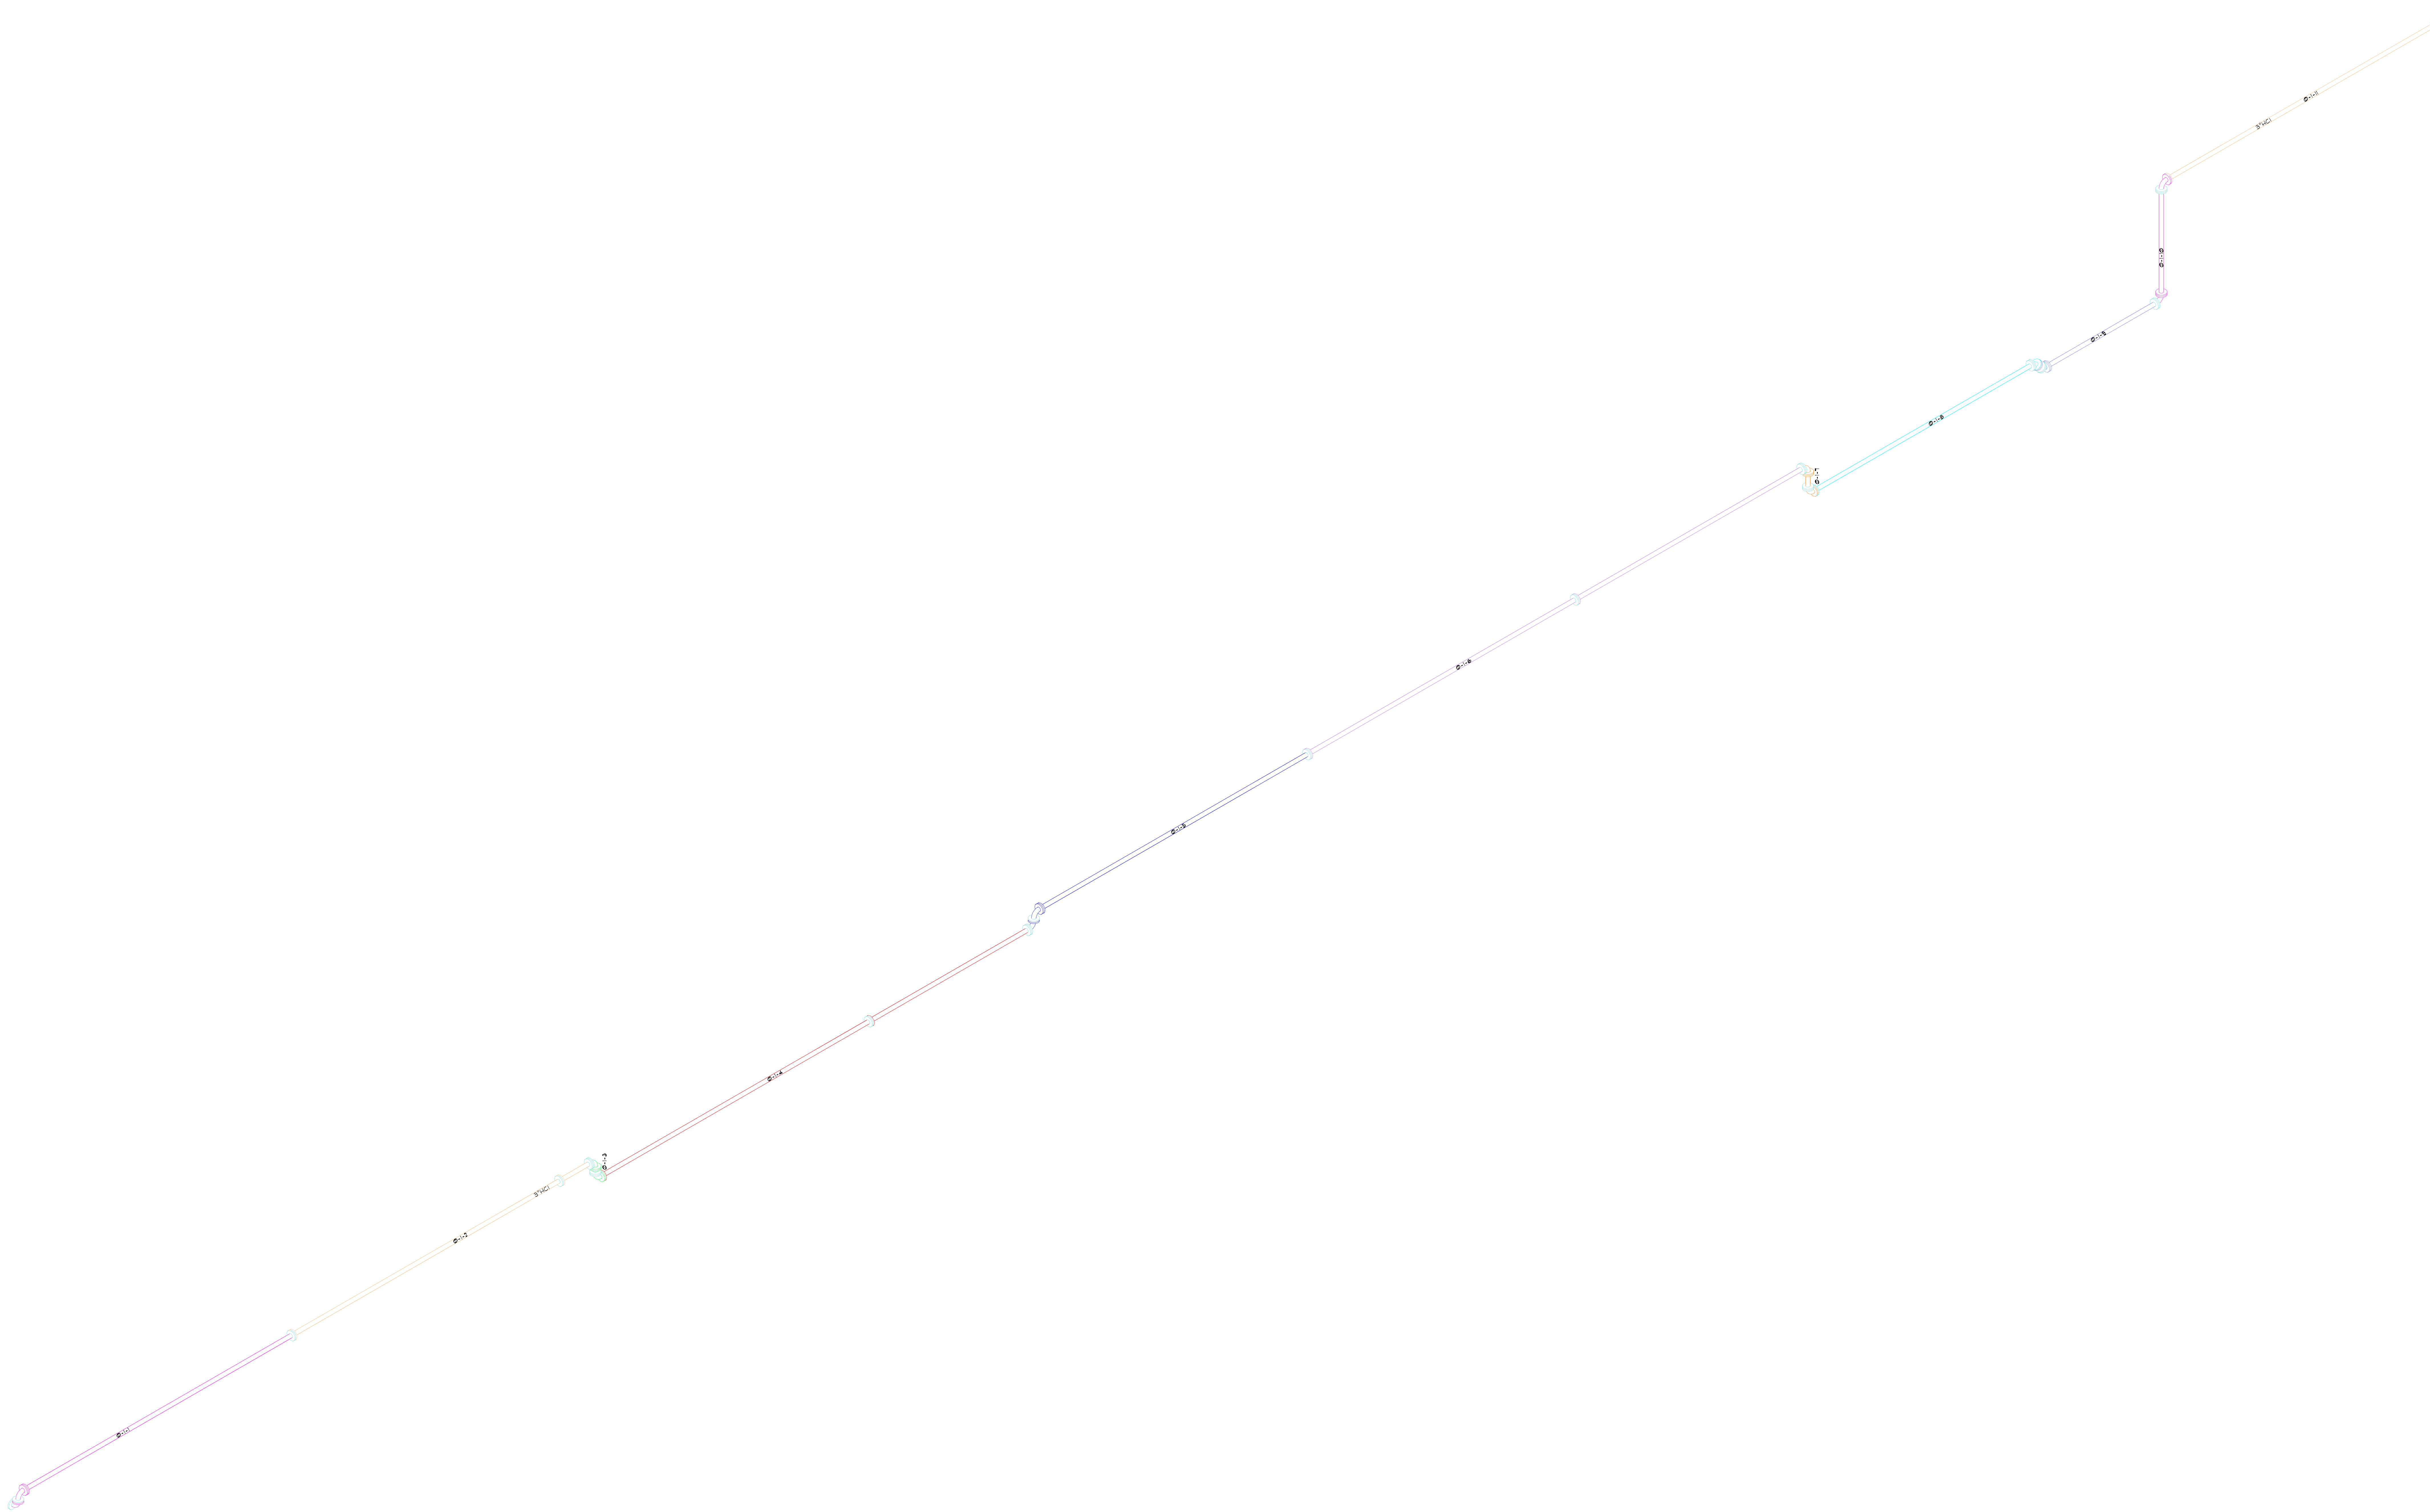

3D VIEWS

SHEET SIZE:36x48

W:\(CAD) Projects\2015\M15-233 - Bekaert\DWG\Sheets\3D Views\P5.101 Lined Pipe - 3D View 1.dwg

Action Inc.
MECHANICAL CONTRACTOR

SAFETY TODAY MEANS "ACTION" TOMORROW

BARLING, AR - MAUMELLE, AR - BRISTOW, OK

(800) 452 - 5723

www.action-mechanical.com

THIS DOCUMENT CONTAINS PROPRIETARY INFORMATION BELONGING TO ACTION, INC., ITS AFFILIATED COMPANIES, AND THEIR CLIENTS AND SHALL BE USED ONLY FOR THE PURPOSE FOR WHICH IT WAS SUPPLIED. IT SHALL NOT BE COPIED, REPRODUCED, OR OTHERWISE USED NOR SHALL SUCH INFORMATION BE FURNISHED IN WHOLE OR IN PART TO OTHERS. EXCEPT IN ACCORDANCE WITH THE TERMS OF ANY AGREEMENT UNDER WHICH IT WAS SUPPLIED OR WITH THE PRIOR WRITTEN CONSENT OF THE COMPANY, AND SHALL BE RETURNED UPON REQUEST.

GENERAL CONTRACTOR
ACTION, INC.

PROJECT NAME
BEKAERT

PROJECT LOCATION
VAN BUREN, ARKANSAS

SHEET TITLE
LINED PIPE - 3D VIEW 1

SHEET DESCRIPTION
SHOP DRAWING

SHEET REFERENCE

FOR CONSTRUCTION APPROVED

DRAFTER	CHECKER	APPROVER
RS	RS	AM

PROJECT No. M15-233	SHEET P5.101
DATE 10.20.2015	
SCALE NTS	SHEET ---- of ----

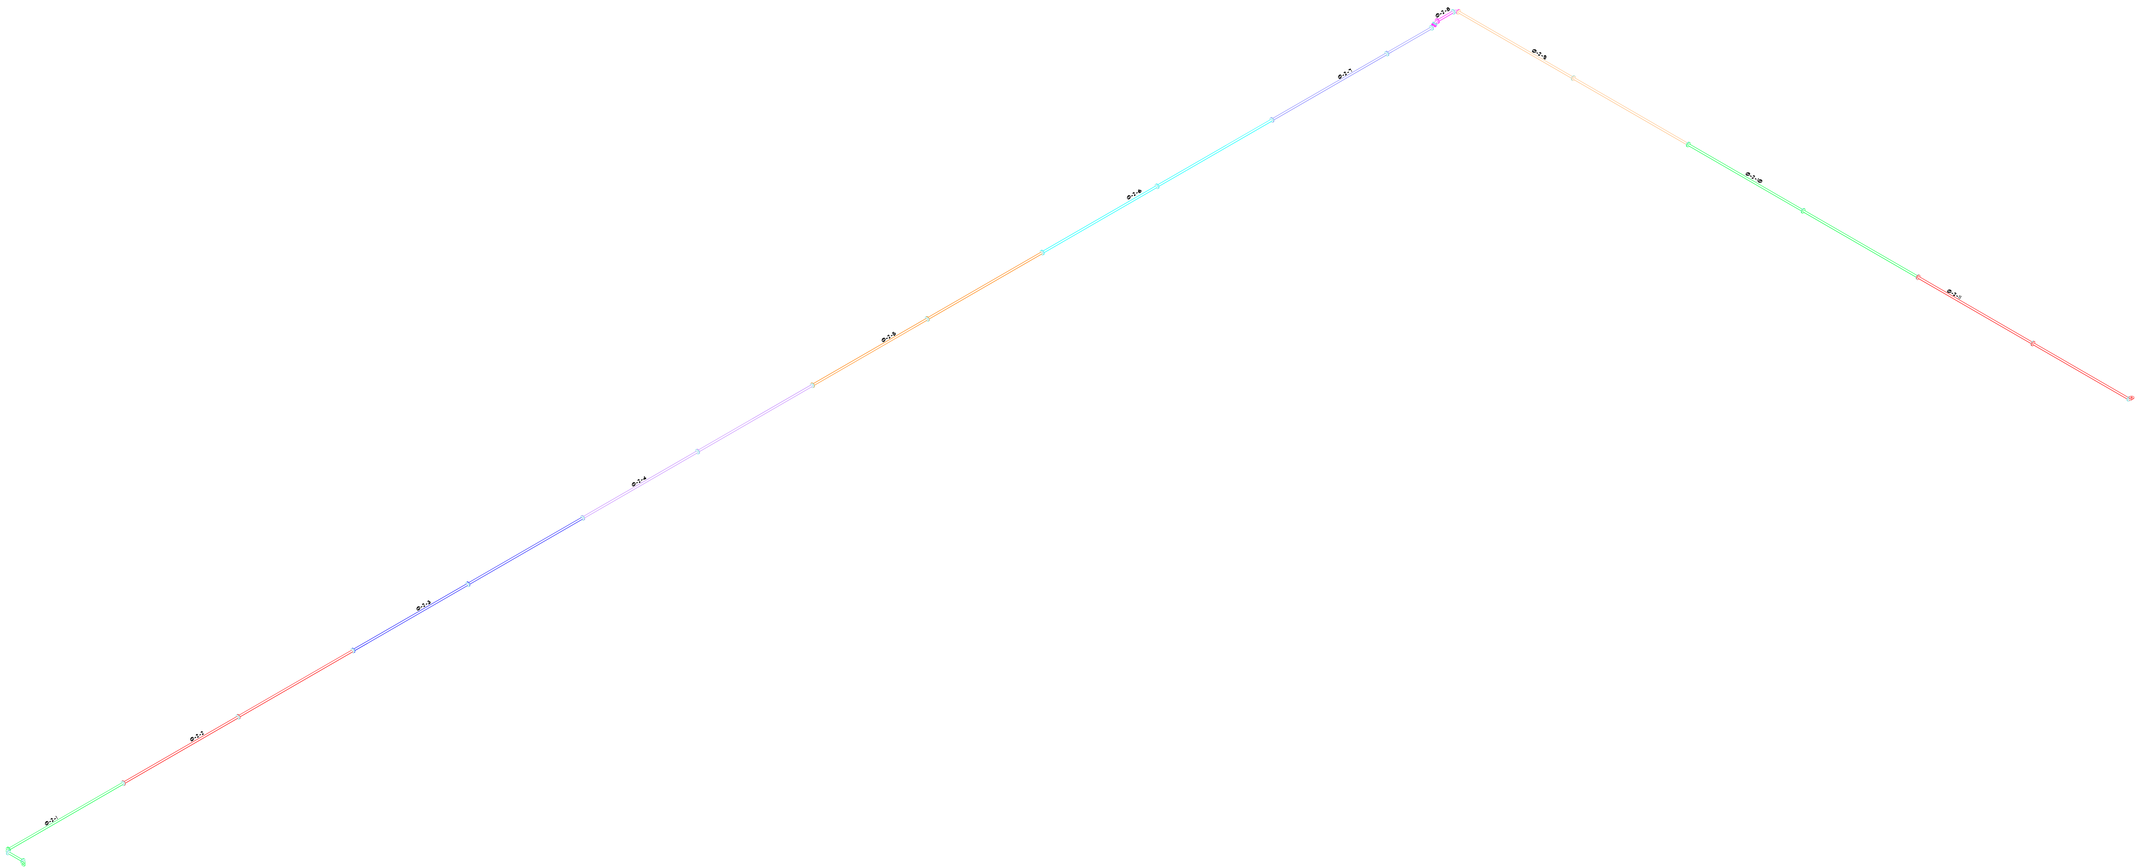

Inc.
Action
MECHANICAL CONTRACTOR
SAFETY TODAY MEANS "ACTION" TOMORROW
BARLING, AR - MAUMELLE, AR - BRISTOW, OK
(800) 452 - 5723
www.action-mechanical.com

THIS DOCUMENT CONTAINS PROPRIETARY INFORMATION BELONGING TO ACTION, INC., ITS AFFILIATED COMPANIES, AND THEIR CLIENTS AND SHALL BE USED ONLY FOR THE PURPOSE FOR WHICH IT WAS SUPPLIED. IT SHALL NOT BE COPIED, REPRODUCED, OR OTHERWISE USED NOR SHALL SUCH INFORMATION BE FURNISHED IN WHOLE OR IN PART TO OTHERS. EXCEPT IN ACCORDANCE WITH THE TERMS OF ANY AGREEMENT UNDER WHICH IT WAS SUPPLIED OR WITH THE PRIOR WRITTEN CONSENT OF THE COMPANY, AND SHALL BE RETURNED UPON REQUEST.

GENERAL CONTRACTOR
ACTION, INC.

PROJECT NAME
BEKAERT

PROJECT LOCATION
VAN BUREN, ARKANSAS

SHEET TITLE
LINED PIPE - 3D VIEW 2

SHEET DESCRIPTION
SHOP DRAWING

SHEET REFERENCE

FOR CONSTRUCTION APPROVED

DRAFTER	CHECKER	APPROVER
RS	RS	AM
PROJECT No. M15-233		SHEET P5.102
DATE 10.20.2015		
SCALE NTS		SHEET --- of ---

3D VIEWS
SHEET SIZE 24x18
W:\CAD Projects\2015\M15-233 - Bekaert (IMS)\Sheets\3D Views\Pipe_test Lined Pipe - 3D View 2.dwg

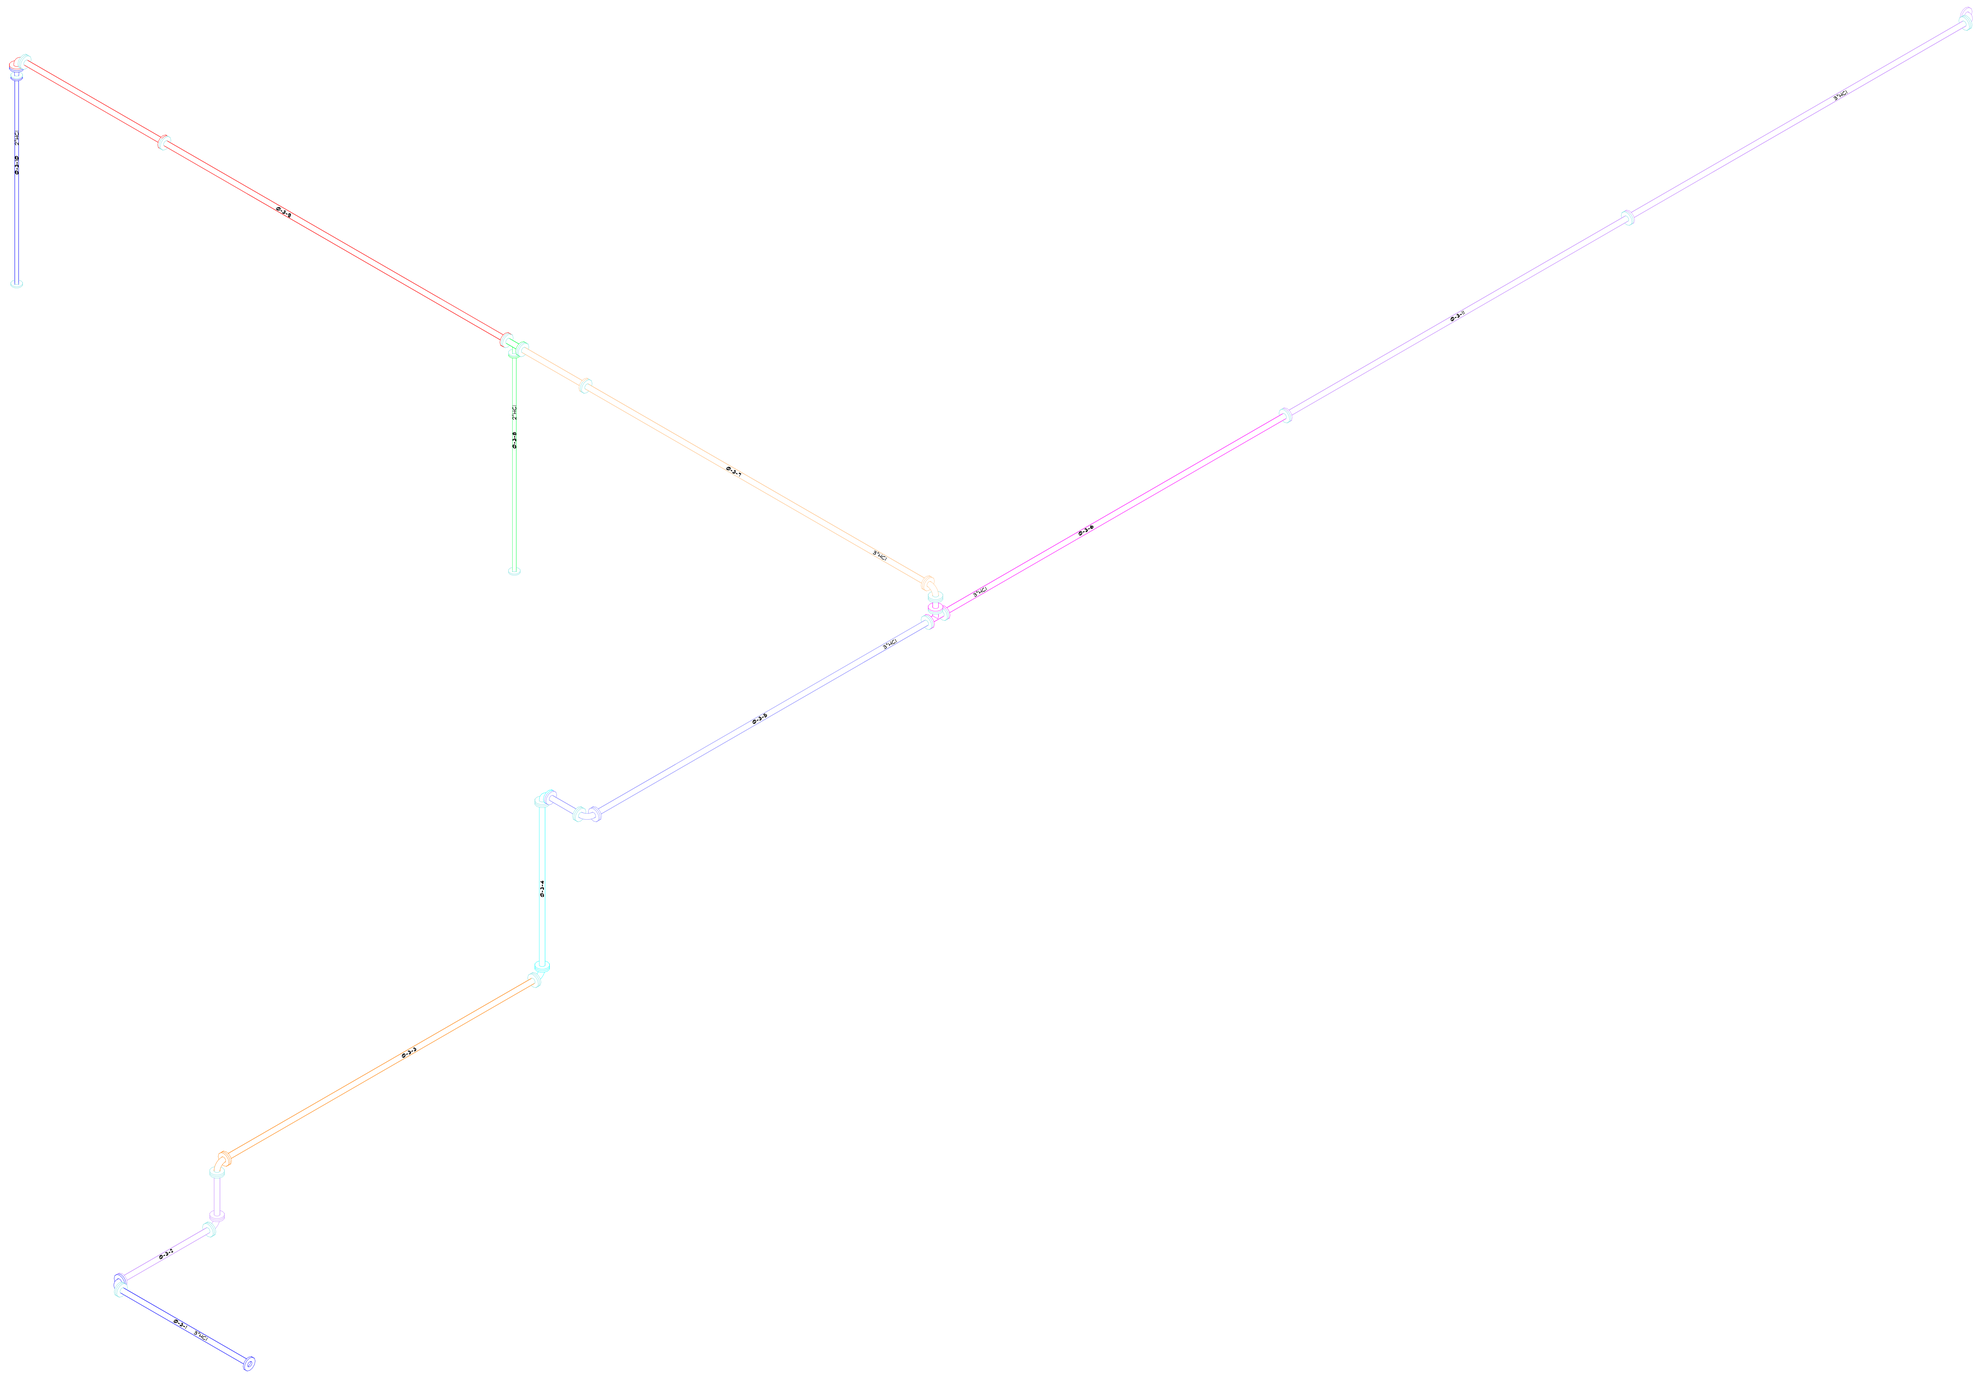

Inc.
Action
MECHANICAL CONTRACTOR

SAFETY TODAY MEANS "ACTION" TOMORROW

BARLING, AR - MAUMELLE, AR - BRISTOW, OK

(800) 452 - 5723

www.action-mechanical.com

THIS DOCUMENT CONTAINS PROPRIETARY INFORMATION BELONGING TO ACTION, INC., ITS AFFILIATED COMPANIES, AND THEIR CLIENTS AND SHALL BE USED ONLY FOR THE PURPOSE FOR WHICH IT WAS SUPPLIED. IT SHALL NOT BE COPIED, REPRODUCED, OR OTHERWISE USED NOR SHALL SUCH INFORMATION BE FURNISHED IN WHOLE OR IN PART TO OTHERS. EXCEPT IN ACCORDANCE WITH THE TERMS OF ANY AGREEMENT UNDER WHICH IT WAS SUPPLIED OR WITH THE PRIOR WRITTEN CONSENT OF THE COMPANY, AND SHALL BE RETURNED UPON REQUEST.

GENERAL CONTRACTOR
ACTION, INC.

PROJECT NAME
BEKAERT

PROJECT LOCATION
VAN BUREN, ARKANSAS

SHEET TITLE
LINED PIPE - 3D VIEW 3

SHEET DESCRIPTION
SHOP DRAWING

SHEET REFERENCE

FOR CONSTRUCTION APPROVED

DRAFTER	CHECKER	APPROVER
RS	RS	AM
PROJECT No. M15-233		SHEET P5.103
DATE 10.20.2015		
SCALE 1'-0" = 1'-0"		SHEET ---- of ----

3D VIEWS
SHEET SIZE 24x48
W:\CAD Projects\2015\M15-233 - Bekaert\DWG\Sheets\3D Views\P5.103 Lined Pipe - 3D View 3.dwg